

PLANNING

© 2024 RAAMP

Notes


- This drawing has been prepared in accordance with the scope of RAAMP's appointment with its client and is subject to the terms and conditions of that appointment. RAAMP accepts no liability for any use of this document other than by its client and only for the purposes for which it was prepared and provided.
- If received electronically it is the recipients responsibility to print to correct scale. Only written dimensions should be used.
- Where applicable Ordnance Survey (c) Crown Copyright 2023. All rights reserved.

Note: Levels:
4. Prior to construction, Site to raise RFI's to ask any queries

0m 2 4 6 8 10m

SCALE 1:100

Scale bar is for planning submission purpose only.

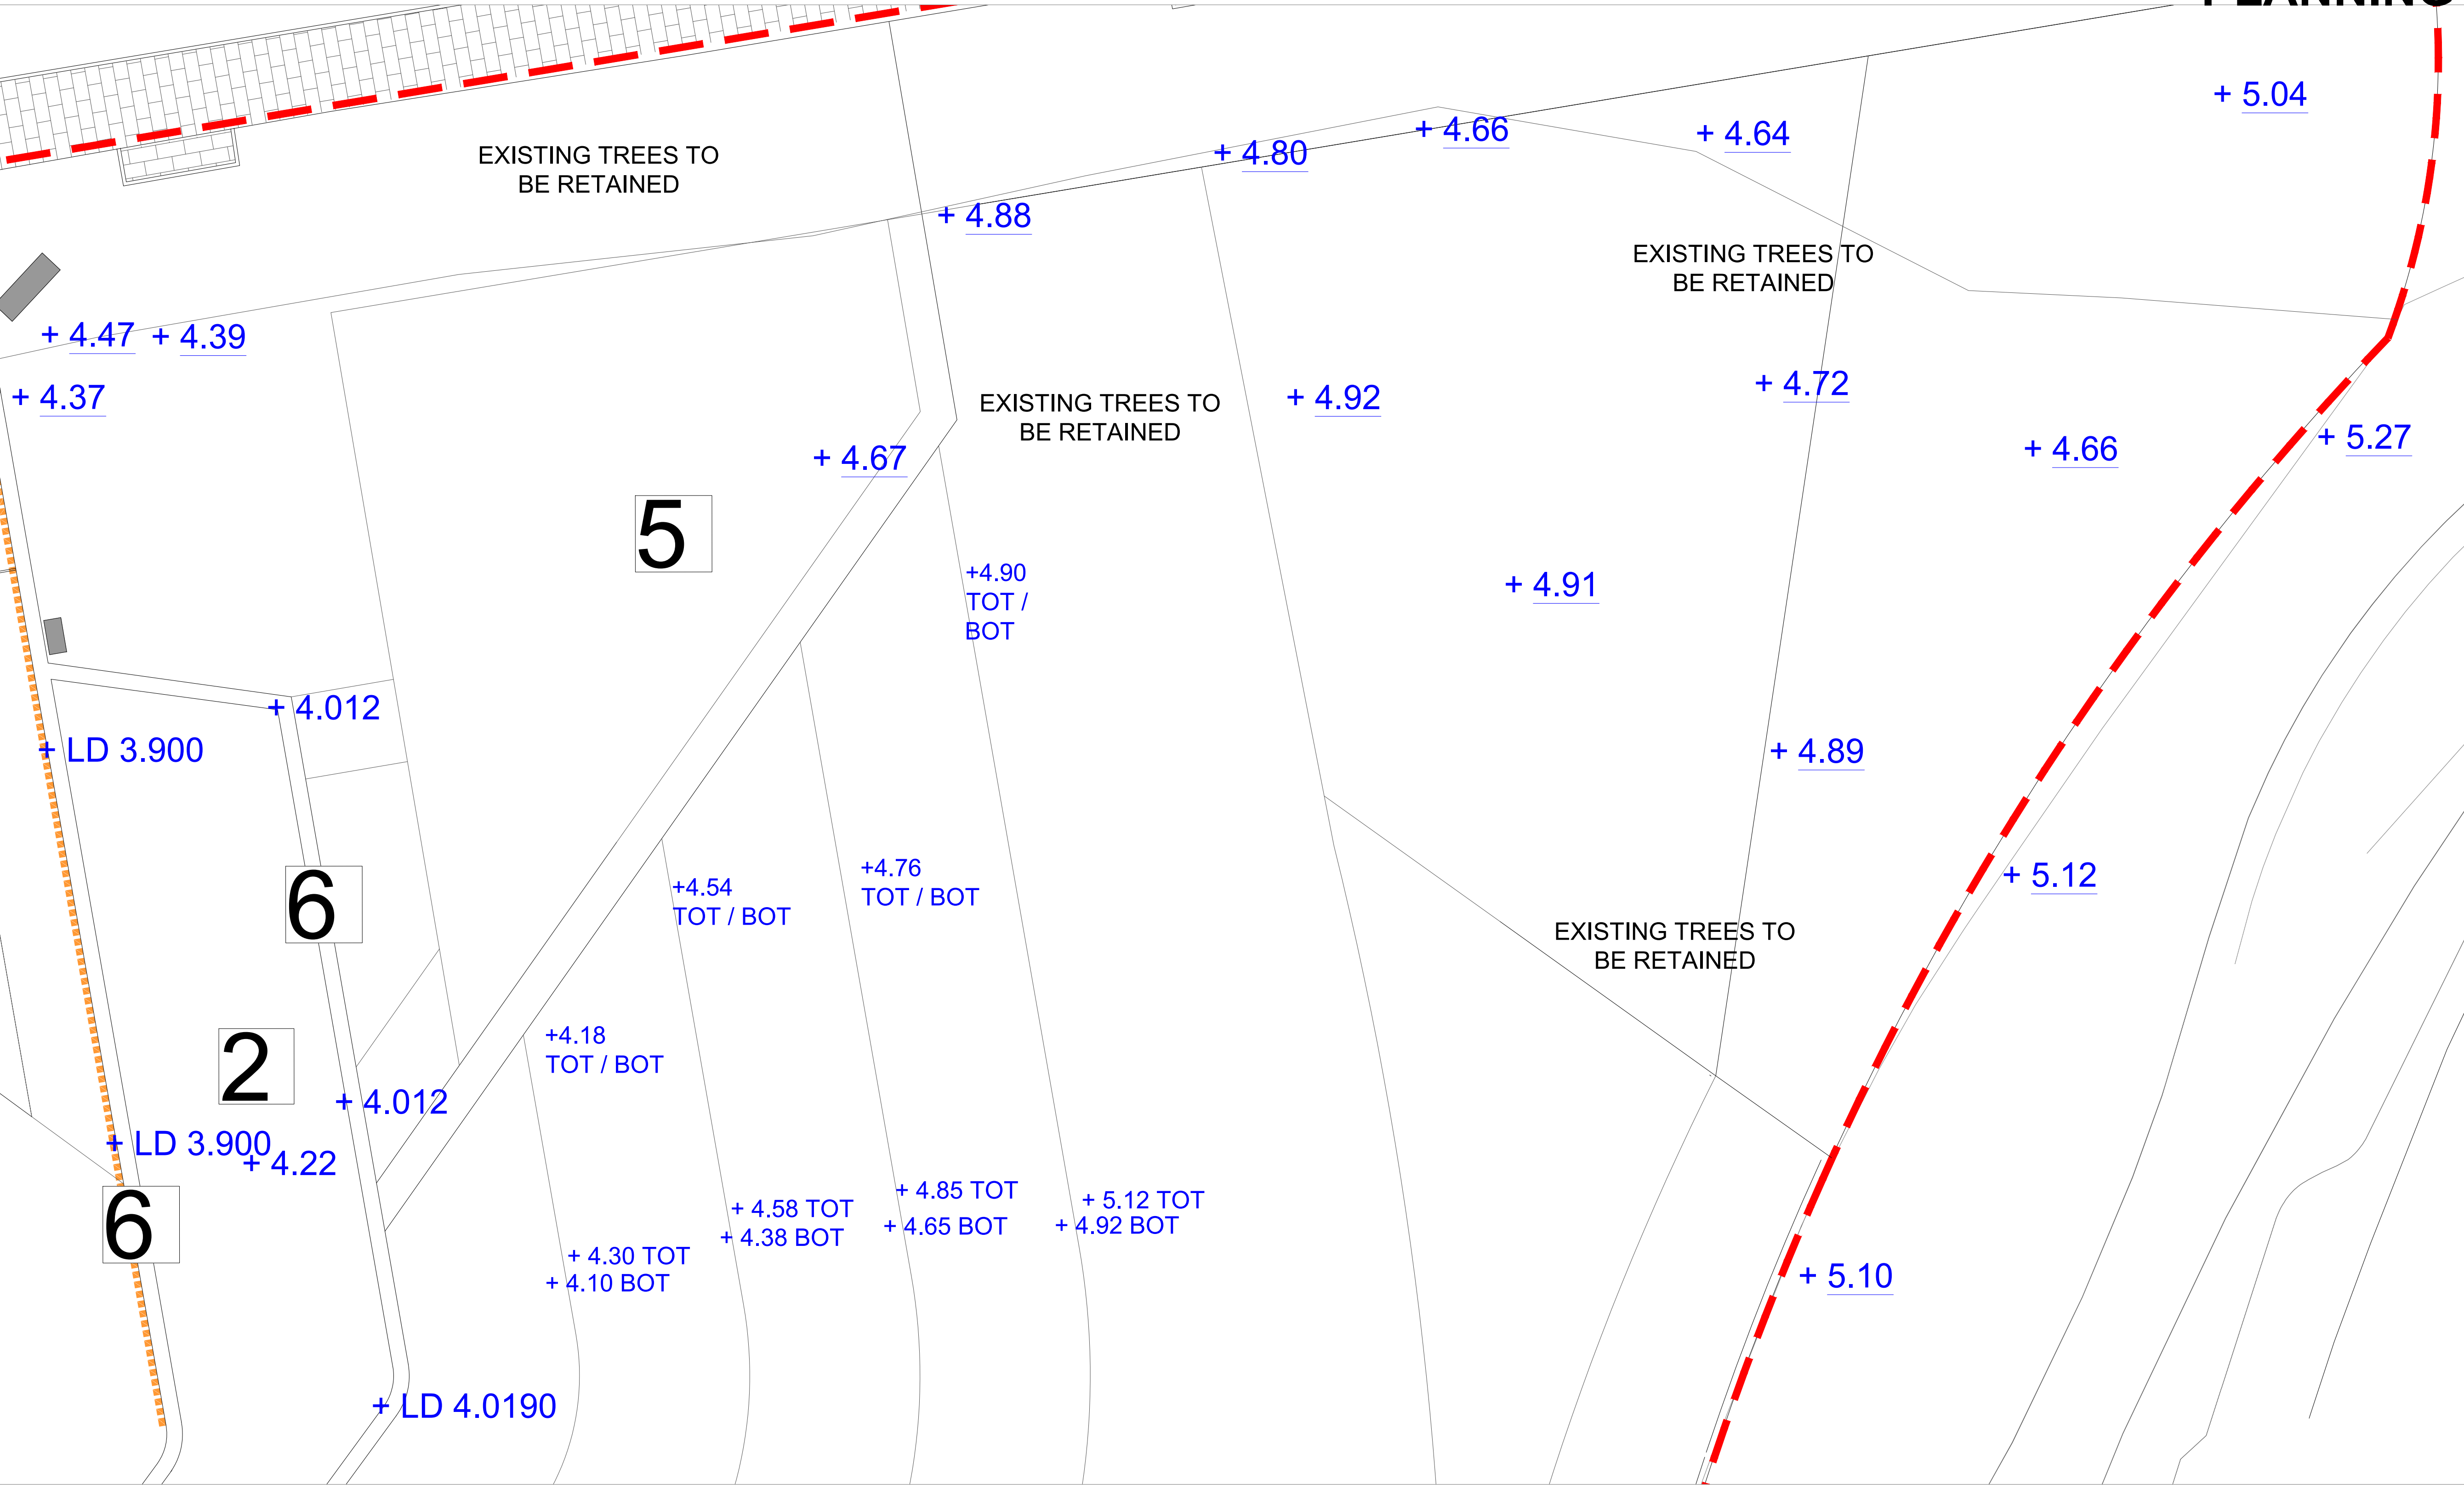

GENERAL KEY

- SITE BOUNDARY
- RECENTLY COMPLETED LANDSCAPE WORKS BY OTHERS
- SCHEDULED MONUMENT BOUNDARY
- LEVELS
- EXISTING LEVEL
- PROPOSED LEVEL
- ENTRANCE LEVEL
- TOP OF TERRACE
BOTTOM OF TERRACE
- TOP OF STEPS
BOTTOM OF STEPS

- TOP OF KERB
BOTTOM OF KERB
- TOP OF RAMP
BOTTOM OF RAMP
- FALL DIRECTION
- INDICATIVE CUT/FOLD LINE

DRAINAGE

- DRAINAGE TYPE D1: CHANNEL DRAINS MULTIV+100 IN 1000mm LENGTHS
- DUCTILE IRON EDGES
 - DEPTH: 200mm
 - WITHOUT SLOPE (WILL BE LAID TO FALLS)
- GRATINGS:
- DUCTILE IRON / NORMAL AND HEELPROOF SLOTTED
 - LOAD: D400
 - CODE: FNHX100RGDM
 - LENGTH: 500mm
 - WIDTH: 127mm
 - WITH BLOCKING (ALLEN KEY TO SCREW DOWN AND SECURE THE GRILLS)
- SUMPS:
- CODE: AR100MFG (DUCTILE IRON EDGES)
- DRAINAGE TYPE D2: CHANNEL DRAINS MULTIV+100 AS
- DRAINAGE TYPE D1 ABOVE BRICK SLOT: 10mm WIDE

- SURFACE TYPE 1
- SUPPLIER: BRETT LANDSCAPING
- PRODUCT: LUGANO BLOCK PAVING
- SIZE: 300 x 200 x 80mm
- FINISH: GROUND
- COURSING: STRETCHER
- COLOUR / MIX: 60% MISTY GREY / 40% GRAPHITE GREY
- PERMEABLE PAVING TO THE PLINTH
- SURFACE TYPE 3
- SUPPLIER: BRETT LANDSCAPING
- PRODUCT: INVICTA DRIVEWAY BLOCK PAVING
- SIZE: 200 x 100 x 80mm
- FINISH: GROUND
- COURSING: STRETCHER
- COLOUR / MIX: 50% MOONSTONE / 50% PEARL
- PERMEABLE PAVING TO THE PARKING BAYS

NOTE	Issue for planning, scale bar shown	YT	AR	09/09/24
NOTE	Submitted for planning, subsequently advised by Medway Planning department 01/08/24, previous planning submissions (by others) to be withdrawn and landscape planning, prior to resubmission. Confirmed 11/08/24	YT	AR	31/07/24 01/08/24 22/08/24
NOTE	Issue for planning	YT	AR	31/07/24
P1	First issue	YT	AR	31/07/24
Rev	Description	By	CB	Date

RAAMP

REVILL ARCHITECTS AND MASTER PLANNERS

T: 07436 393167
E: andrerevill@raamp.co.uk

arb
Architects
Registration
Board

IAECB
Building knowledge

U.K.

Client	MEDWAY DEVELOPMENT COMPANY LTD		
Project	CHATHAM WATERFRONT RIBA STAGE 4		
Title	LANDSCAPE LEVELS PLAN AREA OF LANDSCAPE REINSTATEMENT (SHEET 2 OF 2)		
Status	Drawn By	PM/Checked by	
PLANNING	YT	AR	
Job Ref	Scale @ A1	Date Created	
18.037	1:100	July 2024	
RAAMP Drawing / Figure Number		Rev	
18.037-RAAMP-V1-00-DR-L-0061-S3-P1			